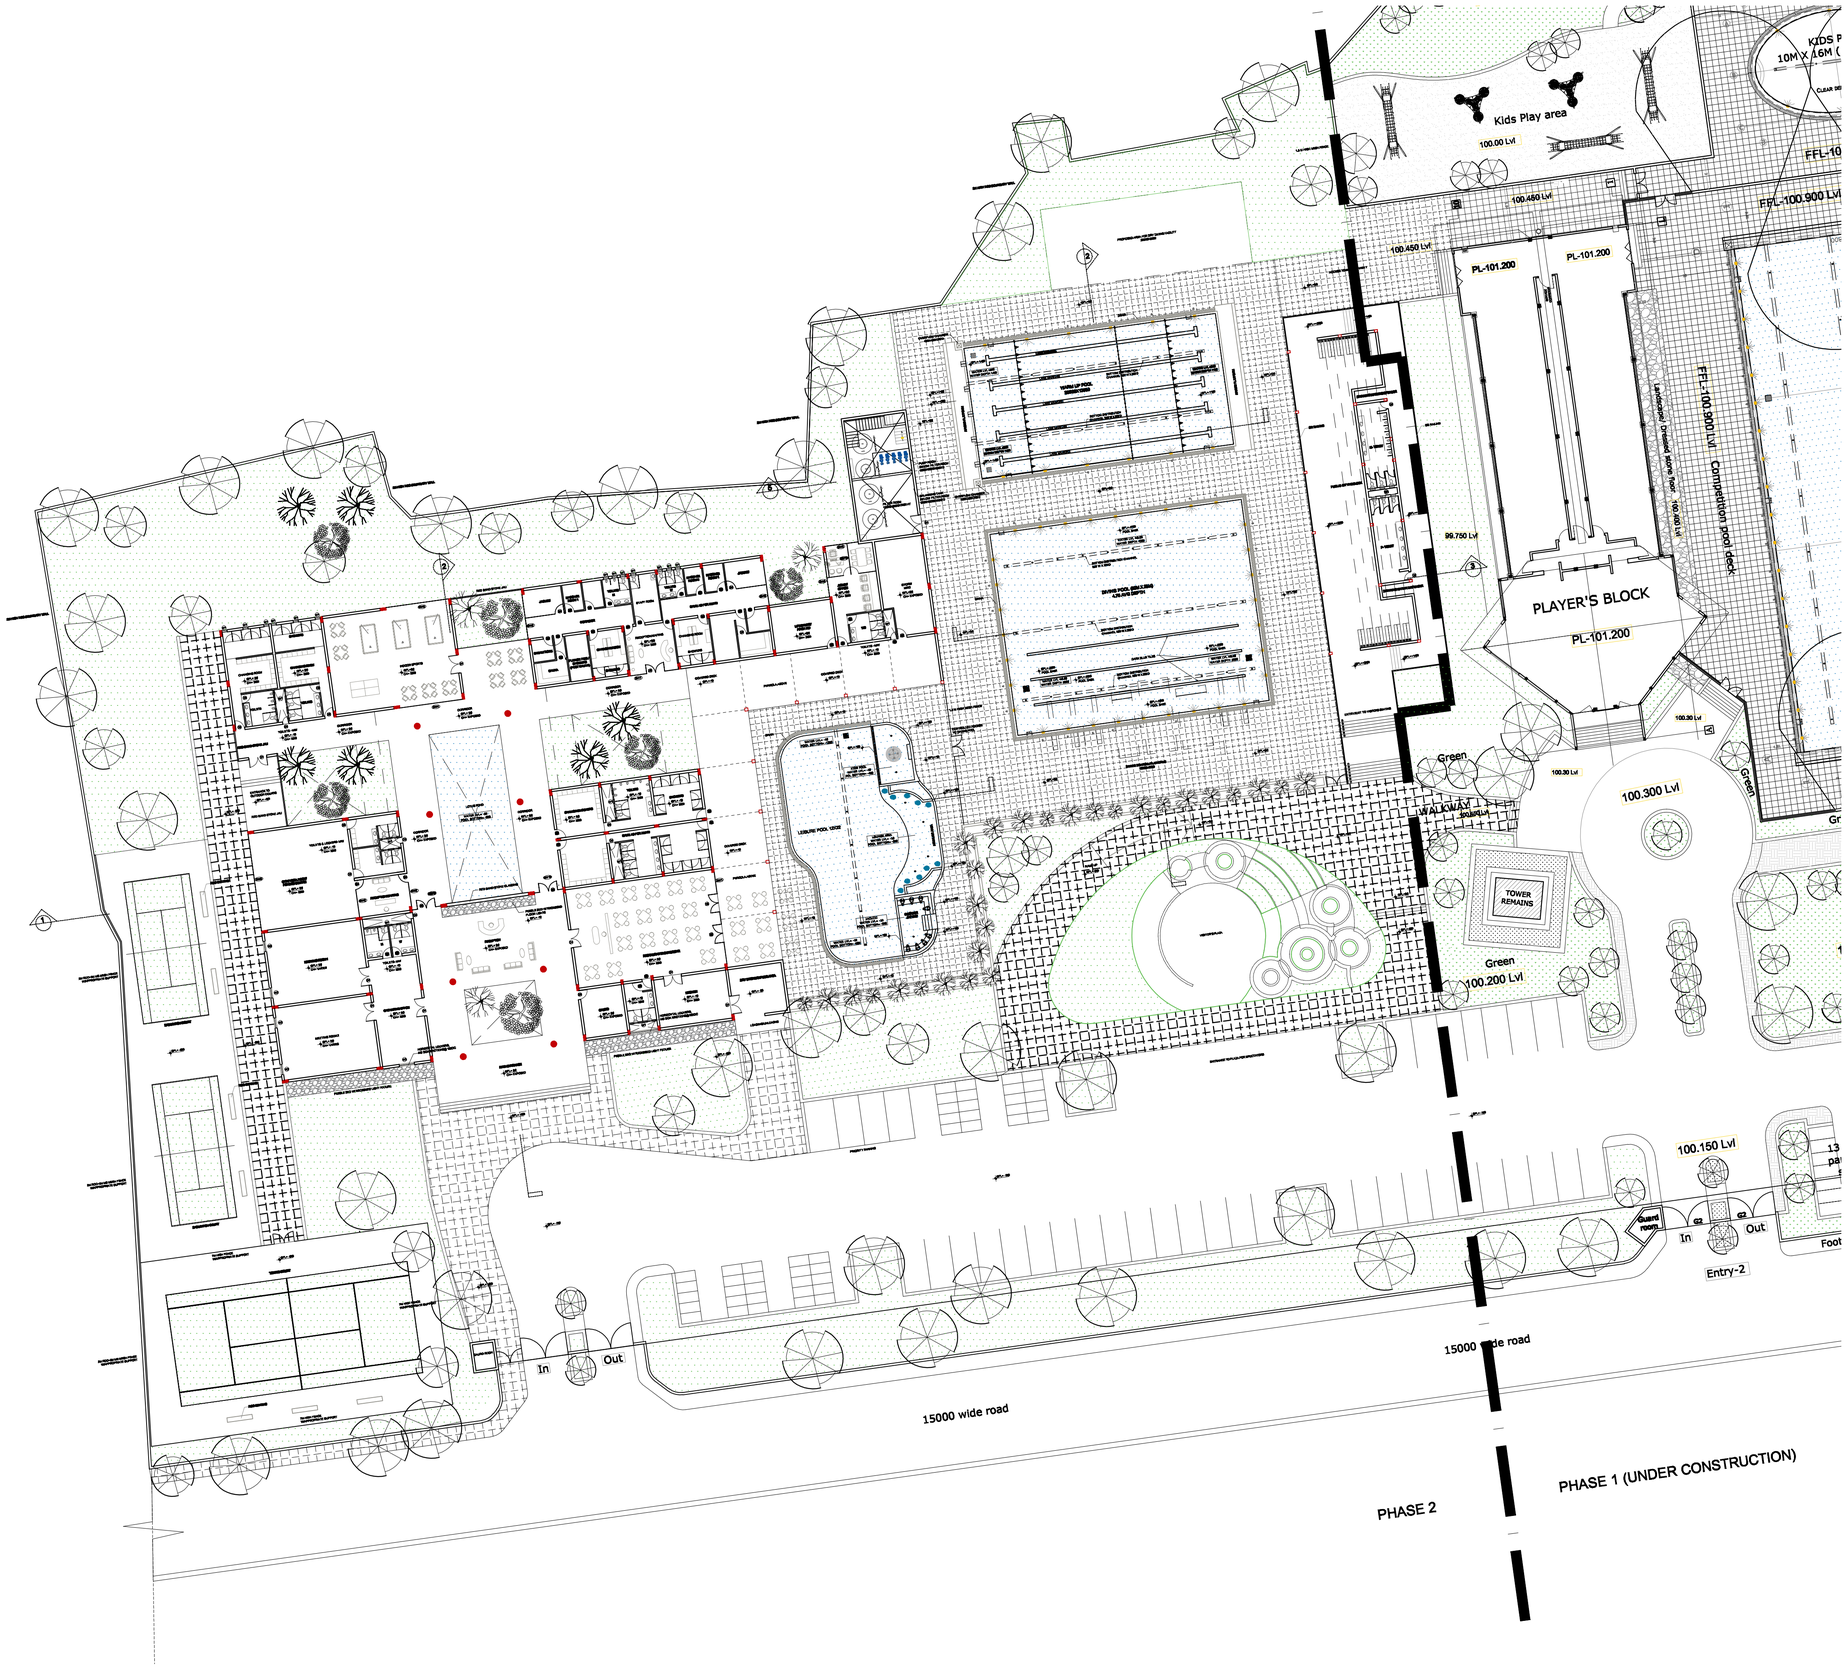

NOTES:

1. All dimensions to be checked and verified on site by Contractors, any discrepancies must be reported immediately to the Architect before the commencement of works.
2. Doubts and confusion of any kind related to site drawings, lack of information or contradictions shall be clarified with the Architect prior to commencement of construction, fabrication or installation.

DATE	REV NO
	R1
	R0

Project : **SWIMMING POOL CUM SPORTS COMPLEX, BEHIND UJJAIN MUNICIPAL CORPORATION, UJJAI**

OWNER : **UJJAIN SMART CITY LIMITED (USCL), UJJAIN**

PROJECT DEVELOPMENT MANAGEMENT CONSULTANT (PDMC)

ROOM NO. 11, MELA OFFICE, KOTHI ROAD , UJJAIN , MP

IPE GLOBAL LIMITED. (LEAD CONSULTANT)

PWC. (ASSOCIATES CONSULTANT)

SUB:

TENDER DRAWINGS- SWIMMING POOL- PHASE 2

TITLE :

SITE PLAN

DATE :	DEALT :	CHECKED :	APPROVED :	SCALE
				NTS

Approved by :		Issued by :	
Date :		Date :	

Drawing No. **PDMC/SP-P2/2018/TD/A/01**